QUAIL HEIGHTS PARK

1-4S-16E

A PART OF THE SOUTHWEST 1/4 OF
SECTION 1, TOWNSHIP 4 SOUTH, RANGE 16 EAST
COLUMBIA COUNTY, FLORIDA

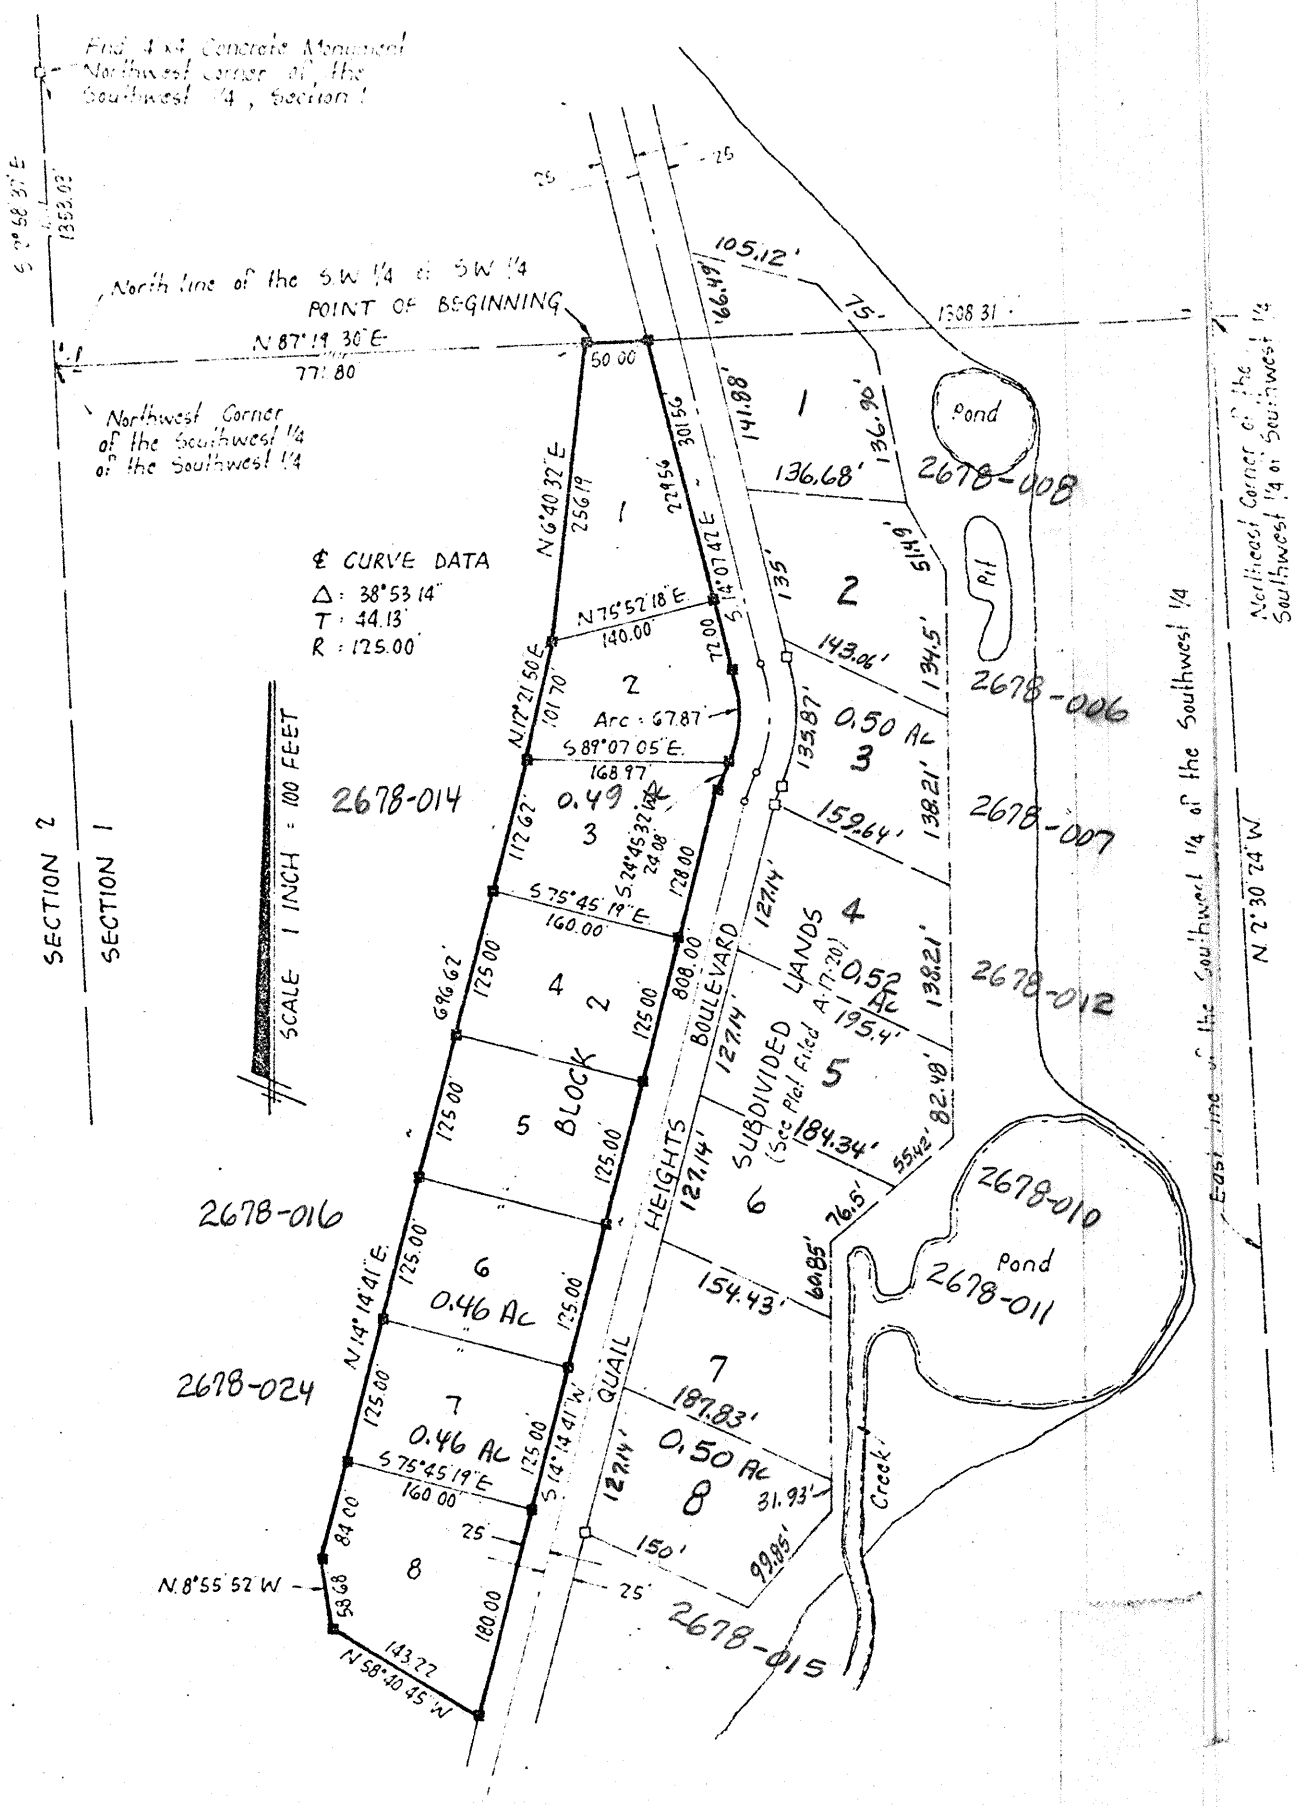

DESCRIPTION

[illegible]

LEGEND:

1. ■ =4" x 4" Concrete Monument with a brass cap in top stamped [illegible] Lee & Associates, Inc., with Surveyor's Registration Number and date.
2. □ =Concrete monument, found in place.
3. Section control based on prior work in nearby sections.
4. Bearings projected from prior control in this area. (State Plane Coordinate System.

CERTIFICATION:

I HEREBY CERTIFY this to be a true and correct Plat of a Survey made under my direction of the lands that are shown, said survey being correct to the best of my knowledge and belief.

SIGNED: [illegible]
Donald L. Lee, Jr. [illegible]
Fla. Reg. Cert. No. 1959
July 21, 1977

L. L. LEE & ASSOCIATES, INC. *SURVEYORS — ENGINEERS* 950 S Ridgewood Dr, Lake City, Fla	Date: 7/21/77 Drawn By: [illegible] Checked By [illegible] Scale: [illegible]
C. S. M. ENTERPRISES, INC.	Field Book File: A 20-48 Traverse Book Sheet No [illegible] W O No [illegible]